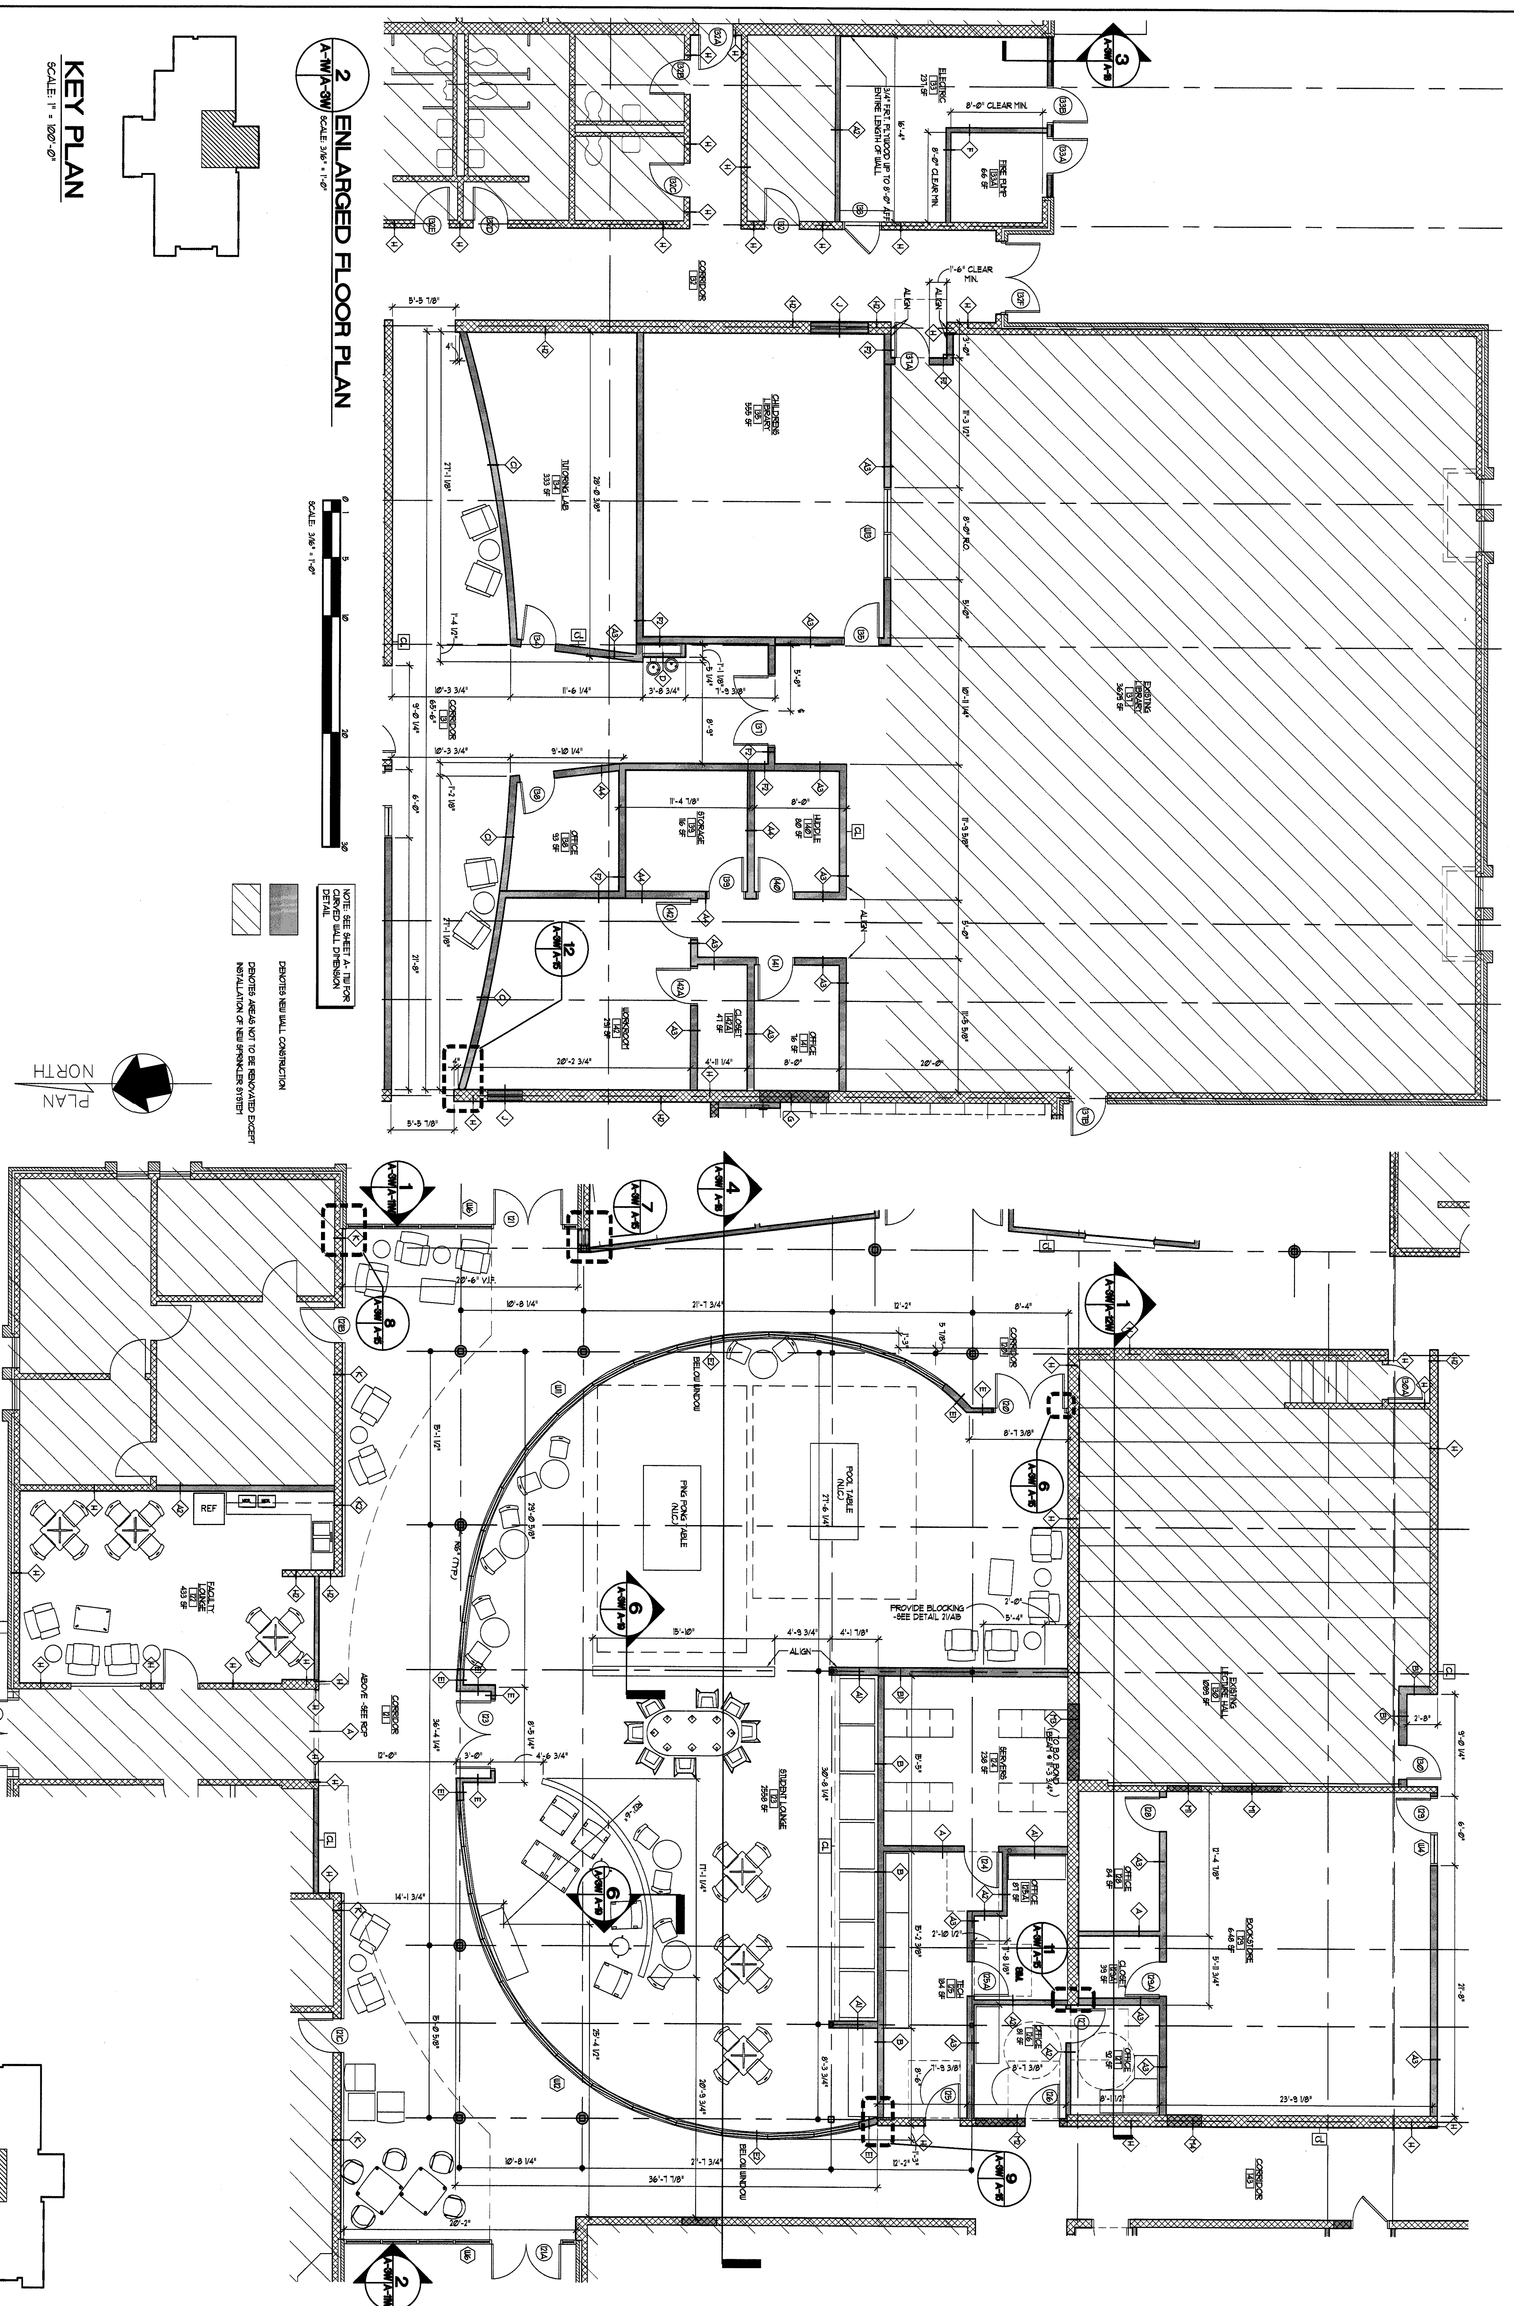

ENLARGED FLOOR PLANS
WARSAW CAMPUS

RAPPAHANNOCK COMMUNITY COLLEGE
CAMPUS RENOVATIONS
WARSAW + GLENNS, VIRGINIA
PC: 260-17712

Sheet: A-3W
File Number: RCC-ASW-PLAN

Date: MAY 11, 2010

NO.	REVISIONS	DATE

nbj ARCHITECTURE
A Professional Limited Company
GROVE PARK SQUARE
11537-B NUCKOLS ROAD
Glen Allen, Virginia 23059
☎(804) 273-9811 fax: (804) 273-9843